JAMES DAY PARK

PROPOSAL #:127-13

ke
WES YOU
00.266.1250
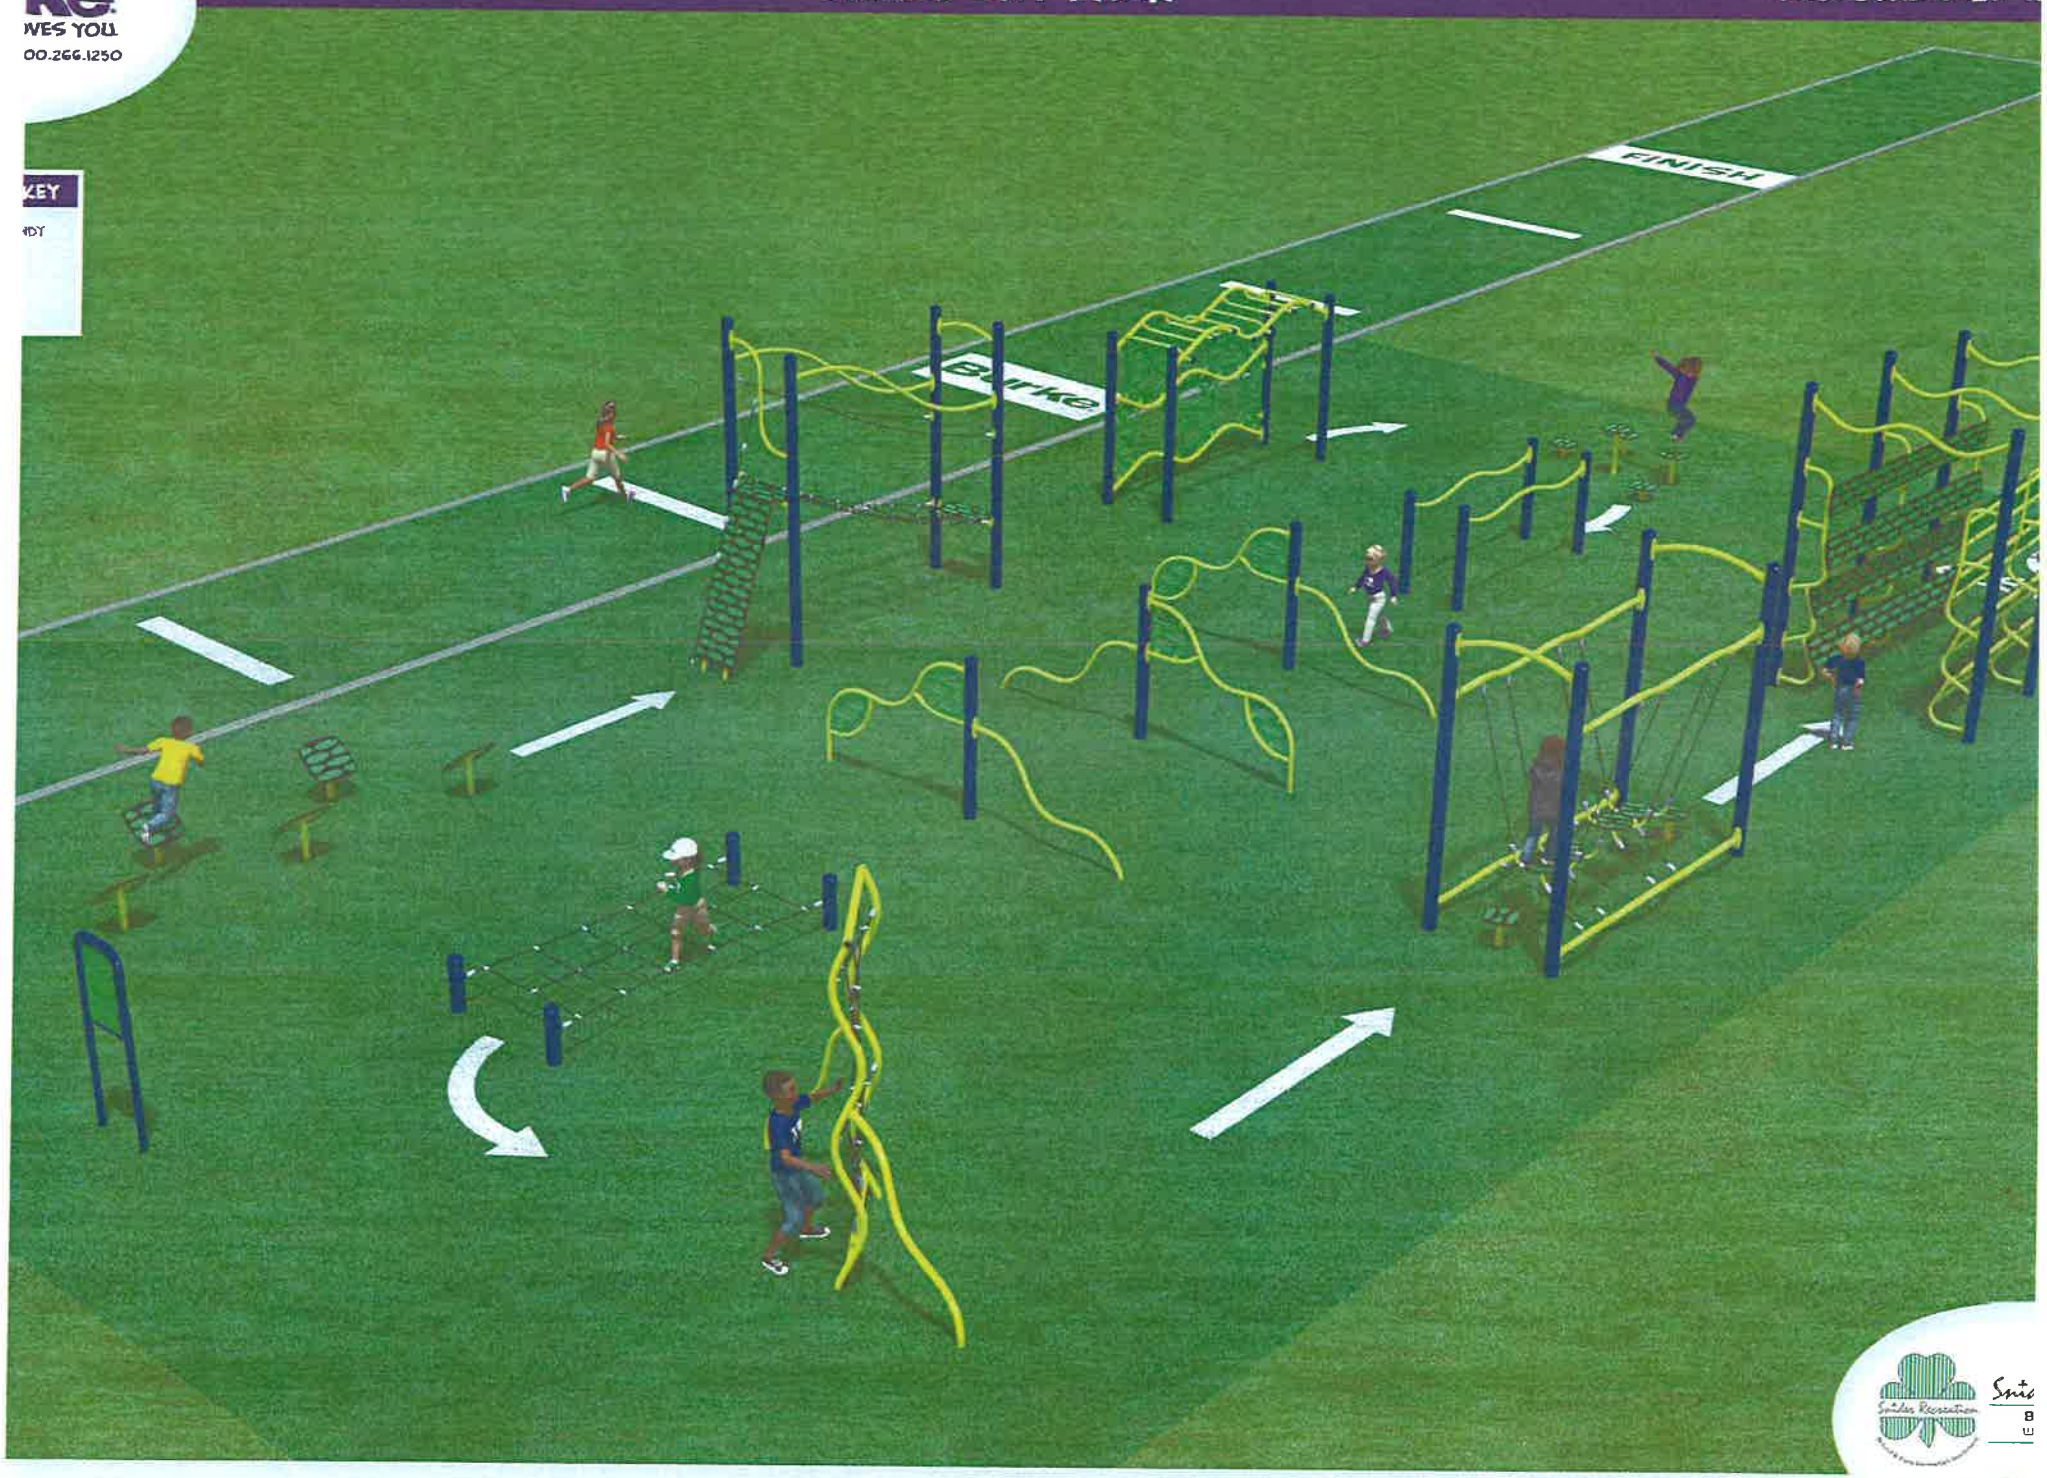
KEY
NDY