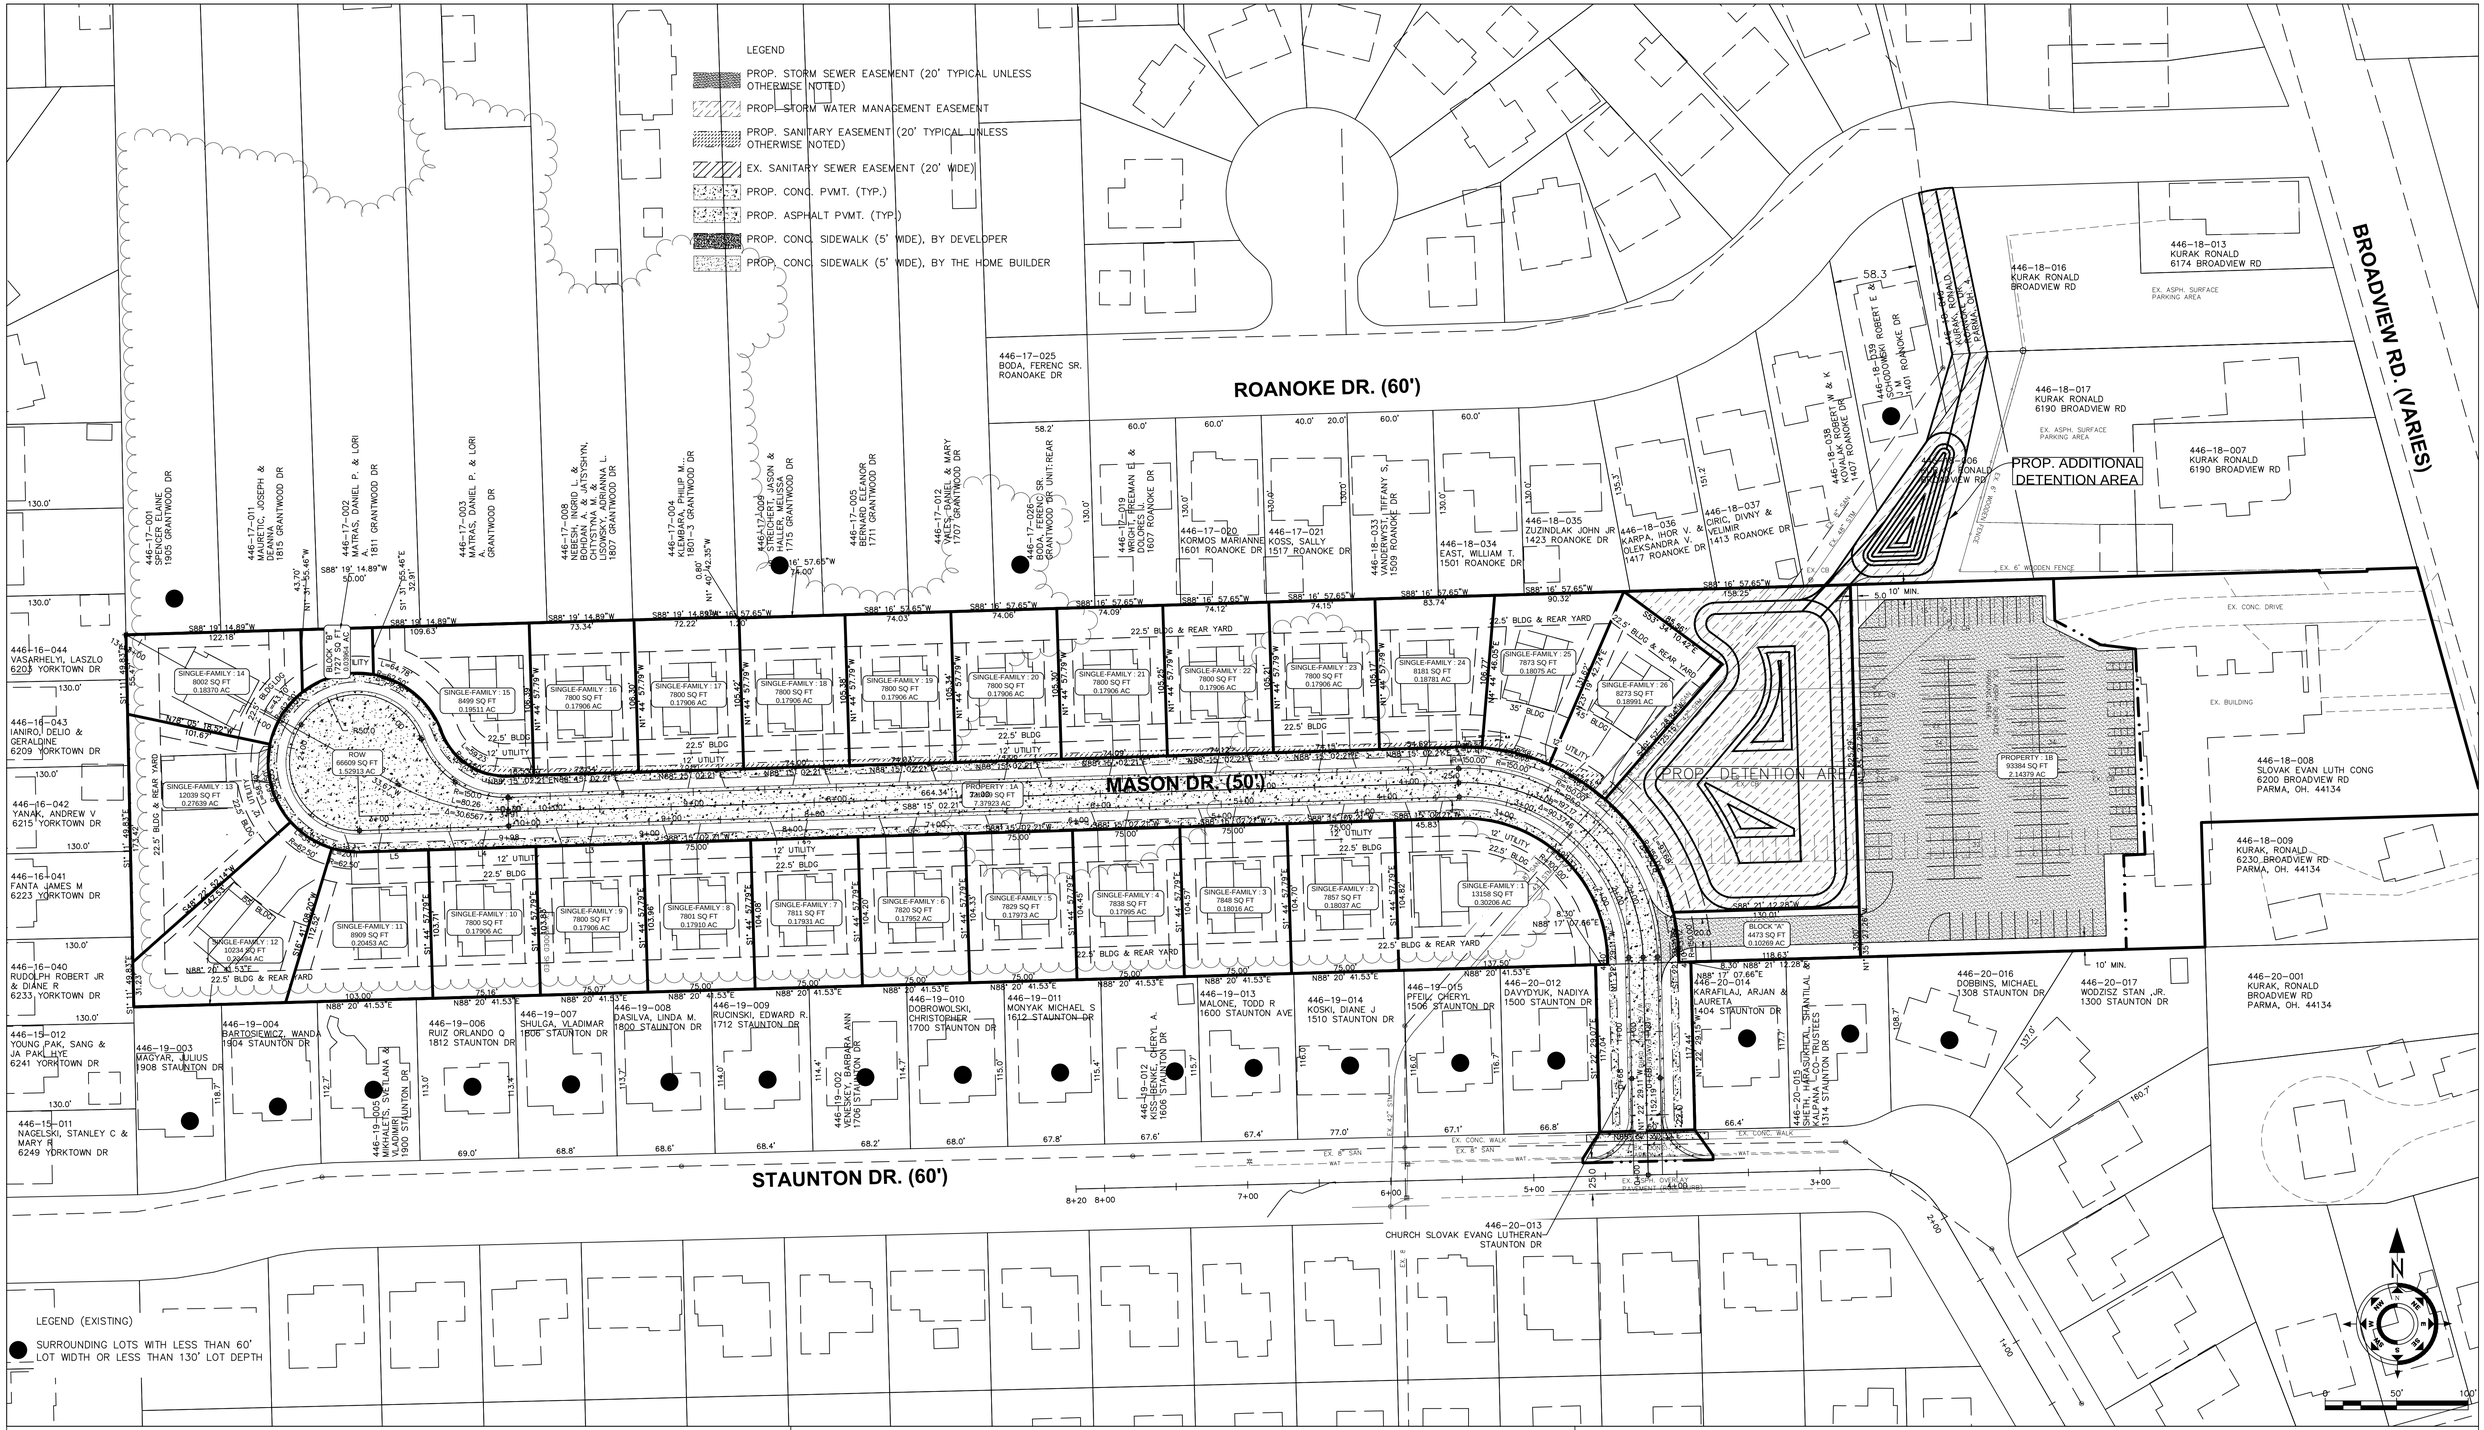

REVISIONS

NO.	BY	DATE	DESCRIPTION

REVISIONS

NO.	BY	DATE	DESCRIPTION

MASON DRIVE SUBDIVISION

6200 BROADVIEW RD., PARMA, COUNTY OF CUYHOGA, OH 44134

PROPOSED LOT LAYOUT PLAN

STATE OF OHIO
SATHAPORN LEK-UDOM
76148
REGISTERED PROFESSIONAL ENGINEER

Landsong ENGINEERING

PREPARED BY
LANDSONG ENGINEERING, INC.
7603 OLD ROCKSIDE ROAD, INDEPENDENCE, OHIO 44131
Contact: Sath Lekudom
(216) 328-9278

OWNER/DEVELOPER
P.P.N. 446-18-008
Masich Highland LLC.
7603 Old Rockside Rd.
Seven Hills, County Of Cuyahoga, OH 44131
Contact: William Mason
(216) 225-9394
Wmason@bricker.com

Author: S.L.
Date: 3/2/2018
Scale:
Sheet: **C03**