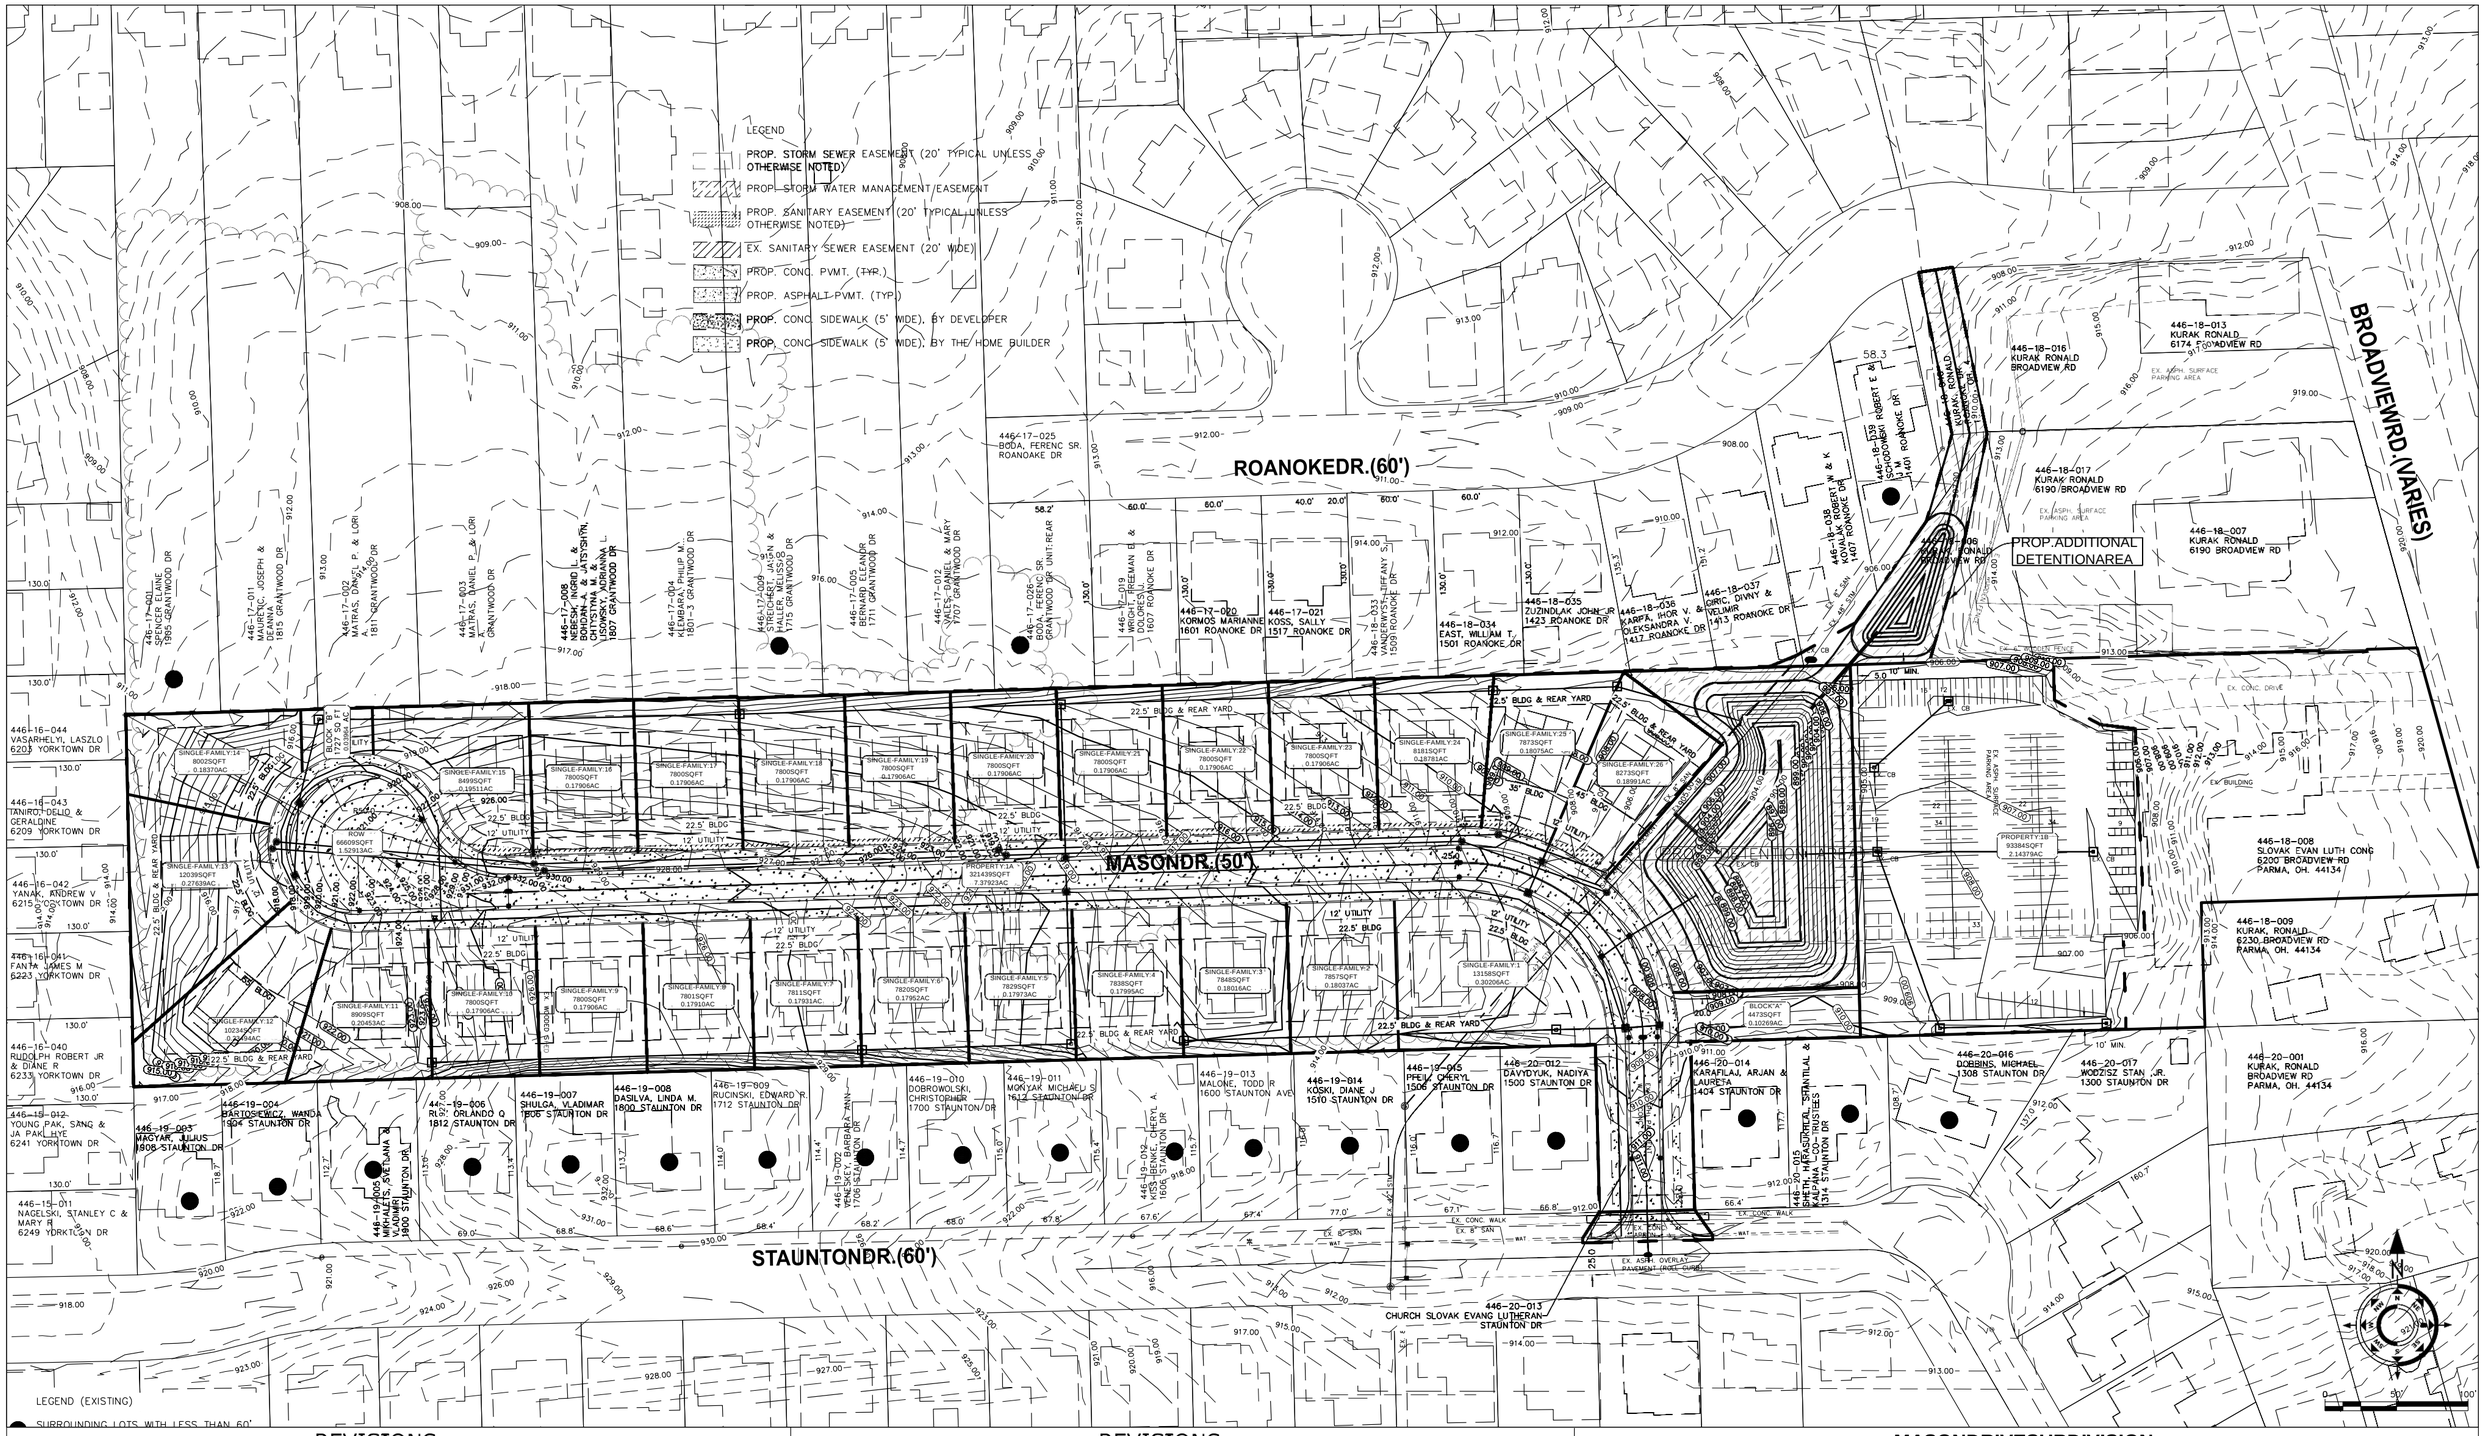

REVISIONS

NO.	BY	DATE	DESCRIPTION

REVISIONS

NO.	BY	DATE	DESCRIPTION

MASONDRIVESUBDIVISION

6200BROADVIEWRD. , PARMA,COUNTYOFCUYHOGA,OH44134

EARTHWORKPLAN

STATE OF OHIO
SATHAPORN LEK-UDOM
76148
REGISTERED PROFESSIONAL ENGINEER

Landsong ENGINEERING

PREPAREDBY
LANDSONG ENGINEERING INC.
7603 OLD ROCKSIDE ROAD, INDEPENDENCE, OHIO 44131
Contact:SathLekudom
(216)328-9278

OWNERDEVELOPER
P.P.N. 446-18-008
Marsh Highland LLC.
7603 Old Rockside Rd.
Seven Hills, County Of Cuyahoga, OH 44131
Contact: WilliamMason
(216)225-9394
Wmason@bricker.com

Author	S.L.
Date	322018
Scale	
Sheet	C05